



WILLIAMS-SMITH RESIDENCE


164 Rosetta Road
Raumati
KAPITI COAST

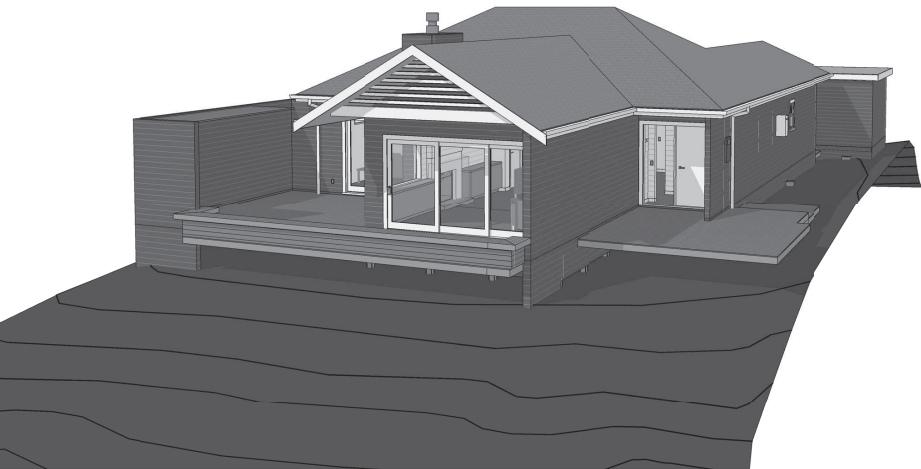

3D View - Proposed
SCALE

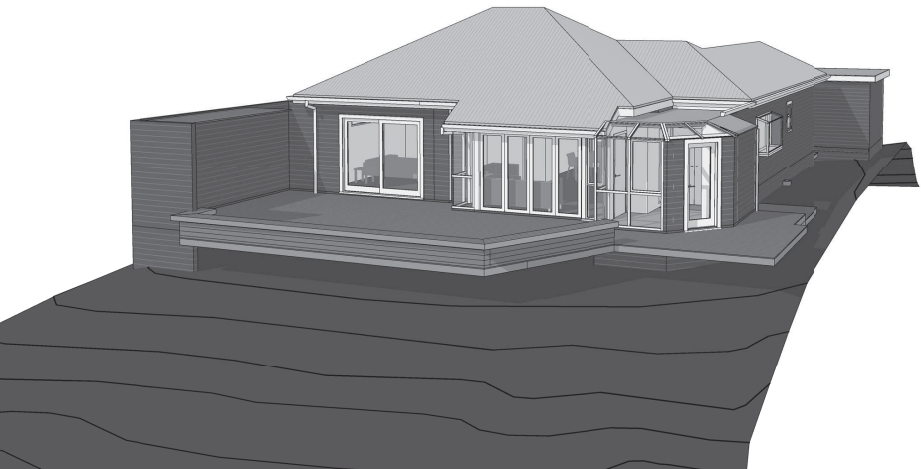

3D View - Existing
SCALE

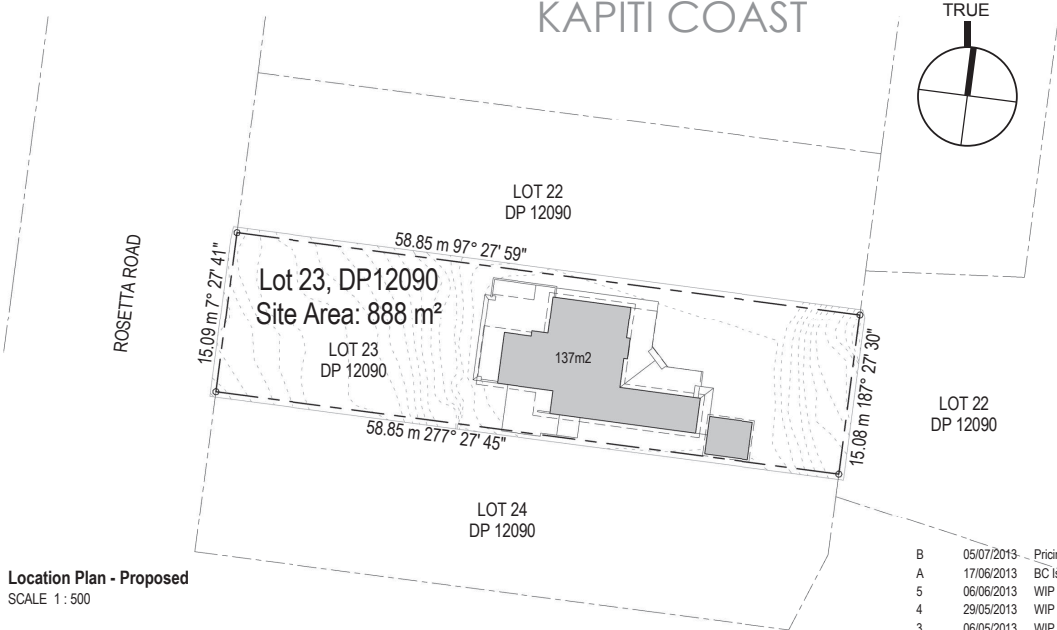

Location Plan - Proposed
SCALE 1 : 500

DRAWING SCHEDULE - ARCHITECTURAL - Construction		
Sheet Number	Sheet Name	Current Revision
A000	Coversheet & Locality	B
A001	Site Plans - Existing & Proposed	B
A101	Plans - Existing	B
A102	Plans - Existing/Demolition	B
A103	Plans - Proposed Reference & Dim Framing	B
A104	Plans - Foundation & Plumbing	B
A105	Plans - Roof Framing Plan	B
A106	Plans - Roof Plan	B
A107	Plans - Proposed Reflected Ceiling	B
A108	Plans - Proposed Electrical	B
A109	Plans - Proposed Lighting	A
A201	Elevations - Existing/Demo	B

DRAWING SCHEDULE - ARCHITECTURAL - Construction		
Sheet Number	Sheet Name	Current Revision
A202	Elevations - Proposed	B
A301	Sections A-A & B-B	B
A302	Sections C-C	B
A401	Window & Door Schedule	B
A501	Window & Door Details	B
A502	Door Details	B
A503	Cladding Details	B
A504	Cladding Details	B
A505	Cladding Details	B
A601	Locality Plans	A
A602	Internal Elevations	A
A603	Internal Elevations	A
A604	Internal Elevations	A
A605	Internal Elevations	A
A606	Internal Elevations	A
A607	Internal Elevations	A

B	05/07/2013	Pricing Issue
A	17/06/2013	BC Issue
5	06/06/2013	WIP Client Issue
4	29/05/2013	WIP Issue-Plan Review
3	06/05/2013	WIP Design Meeting
2	24/04/2013	Struct Issue
1	03/04/2013	PD Issue 01

Rev No: Date: Description:

SPACE
architecture studio
Ph. (04) 233 9906
www.spacearchitecture.co.nz

This drawing is copyright © Copies may be taken for this specific project only. Contractor to verify all dimensions on site prior to construction. Do not scale from the drawings. If in doubt, ask.

Job Name:
Williams & Smith Alteration

Site Address:
164 Rosetta Road
RAUMATI

Sheet Name:
Coversheet & Locality

Review: Drawn: Issue Date:
Approver: SA 05/07/2013

Issue:
CONSTRUCTION

Job No: Sheet No: Rev:

466 A000 B